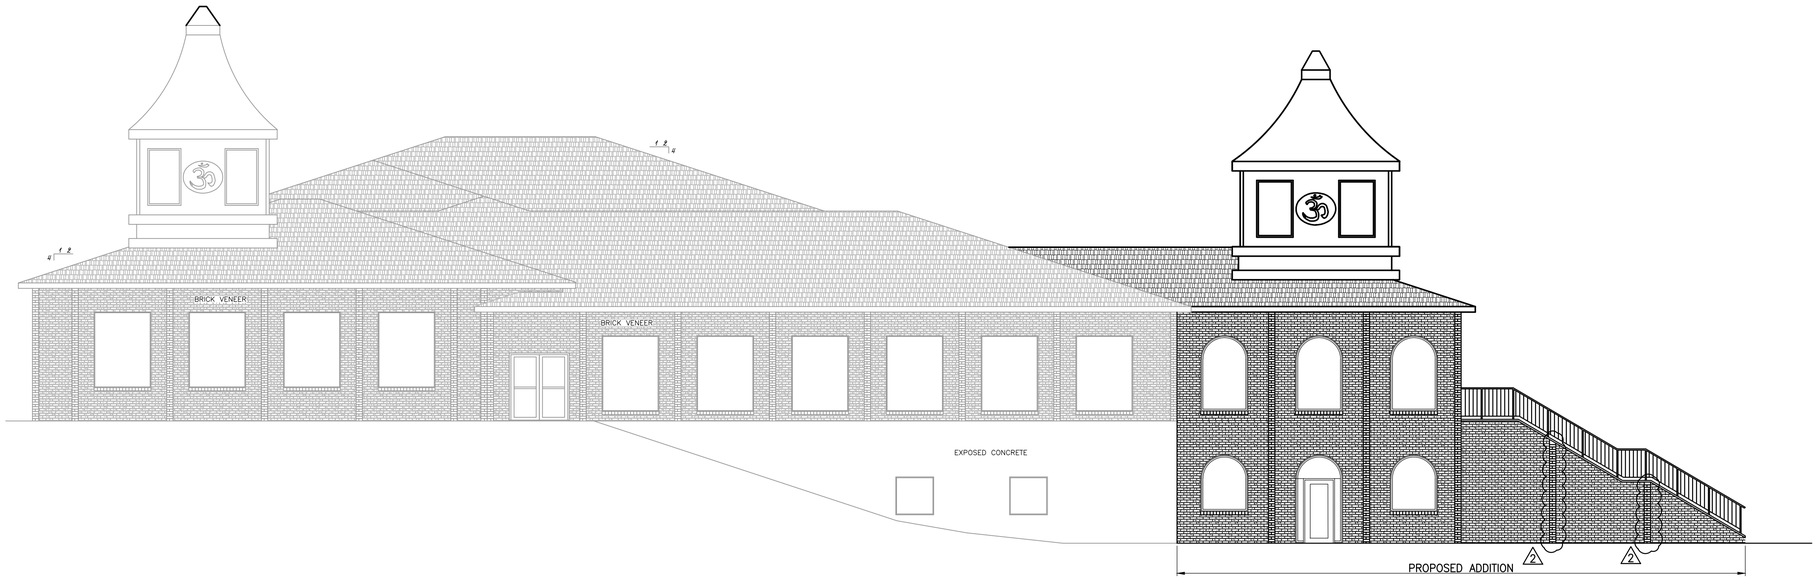

SOUTH ELEVATION

HINDU TEMPLE BUILDING ADDITION

REVISIONS		
No.	DATE	DESCRIPTION
2	10-17-16	ACCENT BRICK

MAURER-STUTZ ENGINEERS SURVEYORS

PEORIA, IL 3116 N. ERIES LANE, SUITE 100 | PEORIA, IL 61604 | (309) 693-7615 | FAX (309) 693-7616
CANTON, IL 155 E. LAFAYETTE | CANTON, IL 61520 | (309) 647-2525 | FAX (309) 647-2535
MUNCIE, IN 5500 W. GEORGE AVENUE | MUNCIE, IN 47304 | (765) 273-6221 | FAX (309) 693-7616

ILLINOIS PROFESSIONAL DESIGN FIRM LICENSE # 184.005754
www.maurer.com "WORKING with YOU for SUCCESS"

Sheet Title:

Project:

HINDU TEMPLE OF CENTRAL ILLINOIS

Client:

Designed By:	BAS
Drawn By:	NDP
Reviewed By:	BAS
Date:	07 October 2016
Project No.:	233-16077
Drawing:	A5

C:\Users\bswanson\Appdata\Local\Temp\AcPublish_2272\233-16077.dwg