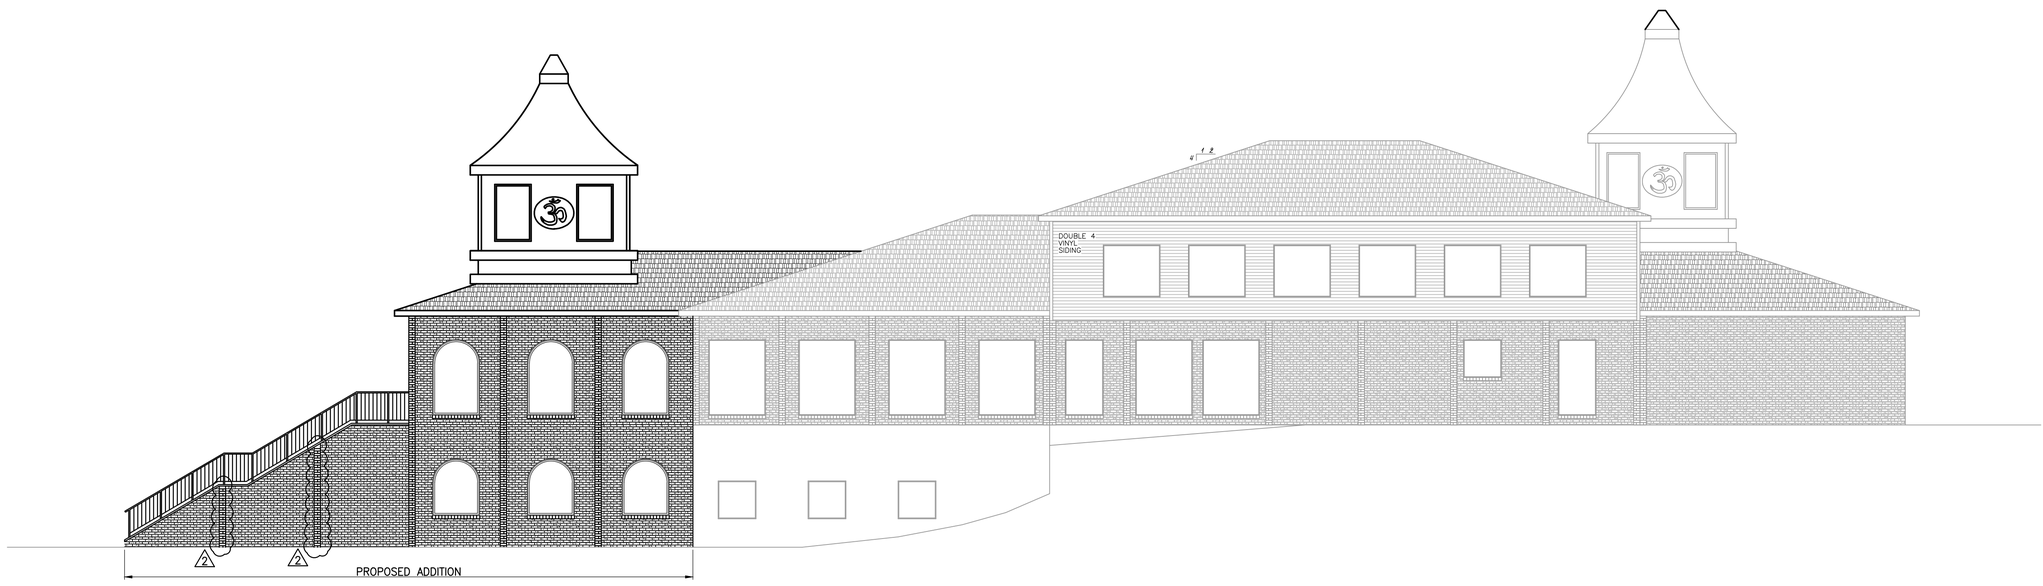

REVISIONS		
No.	DESCRIPTION	DATE
2	ACCENT BRICK	10-17-16

MAURER-STUTZ ENGINEERS SURVEYORS

PEORIA, IL 3116 N. ERIES LANE, SUITE 100 | PEORIA, IL 61604 | (309) 693-7615 | FAX (309) 693-7616
CHICAGO, IL 155 E. LAKE STREET | ADDISON, IL 1200 S. ROHLWING ROAD, SUITE 200 | ADDISON, IL 60101 | (630) 705-1535 | FAX (630) 705-1555
MUNCIE, IN 5630 W. KILGORE AVENUE | MUNCIE, IN 47304 | (765) 273-6222 | FAX (765) 693-7616

ILLINOIS PROFESSIONAL DESIGN FIRM LICENSE # 184.005754
www.maurer.com "WORKING with YOU for 125YEARS!"

Sheet Title: NORTH ELEVATION

Project: HINDU TEMPLE BUILDING ADDITION

Client: HINDU TEMPLE OF CENTRAL ILLINOIS

Designed By:	BAS
Drawn By:	NDP
Reviewed By:	BAS
Date:	07 October 2016
Project No.:	233-16077
Drawing:	A7

C:\Users\bsweenson\appdata\local\temp\AcPublish_22720\233 16077.dwg